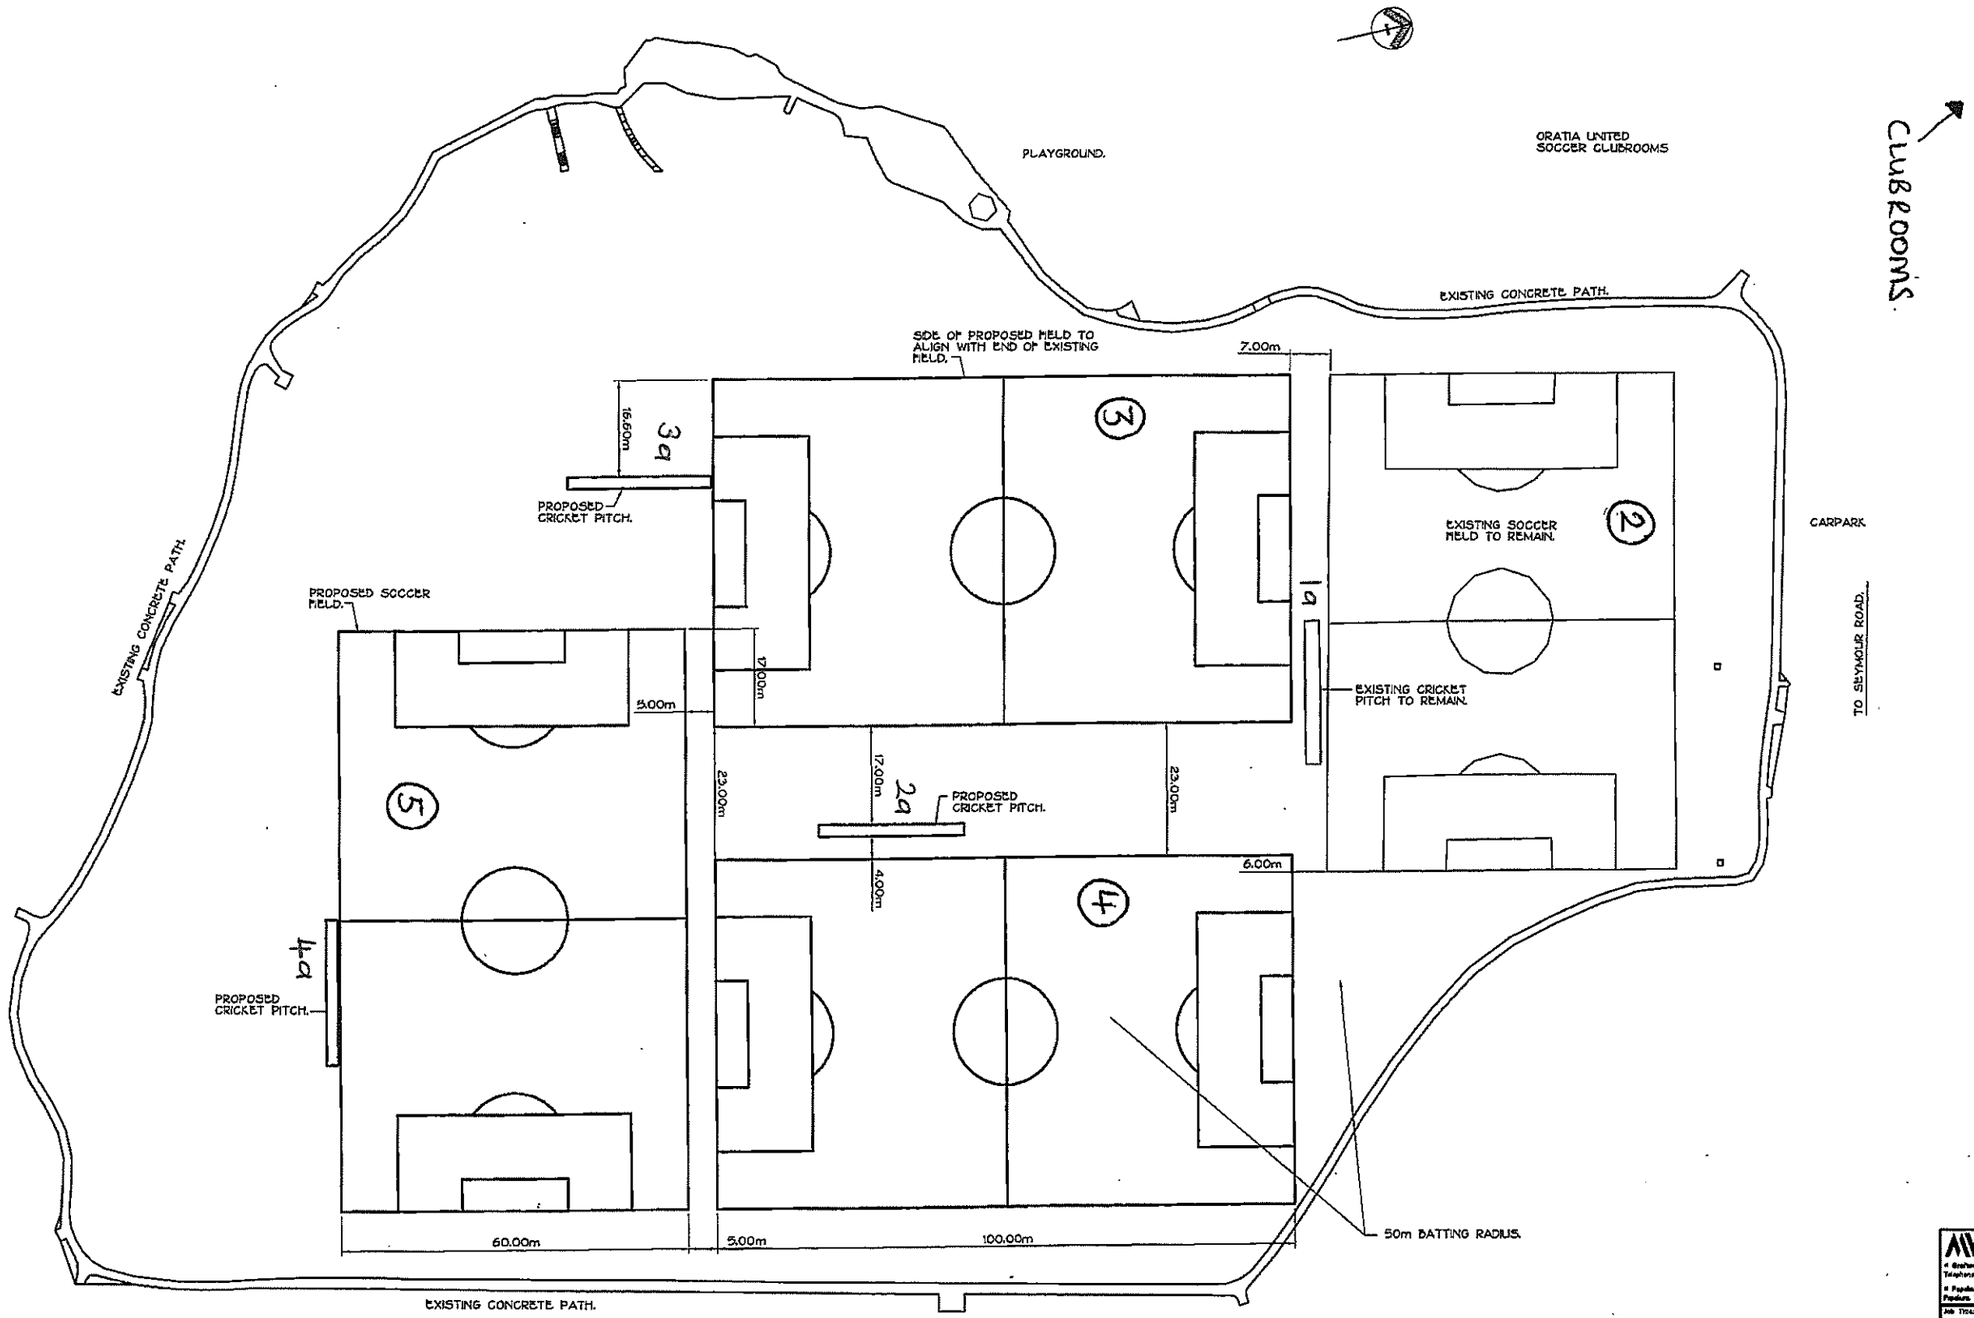


SETOUT PLAN
1:500

MITCHELL VRANJES CONSULTING ENGINEERS LTD

Job Title: FIELD LAYOUT AT: PARRS PARK GLEN EDEN WAITAKERE CITY COUNCIL.

Sheet Title: SETOUT PLAN

| | | |
|---|---|---|
| Scale: 1:500 (A1) | Job No: 10/141 | |
| Date: SEPTEMBER 2010 | Drg. No: C.2 | Revision: . |
| Designer: P. HUSE-WHITE | | |
| Drawn: P. HUSE-WHITE | | |

20/09/2010 8:55:18 a.m.

10-141 C3D.dwg